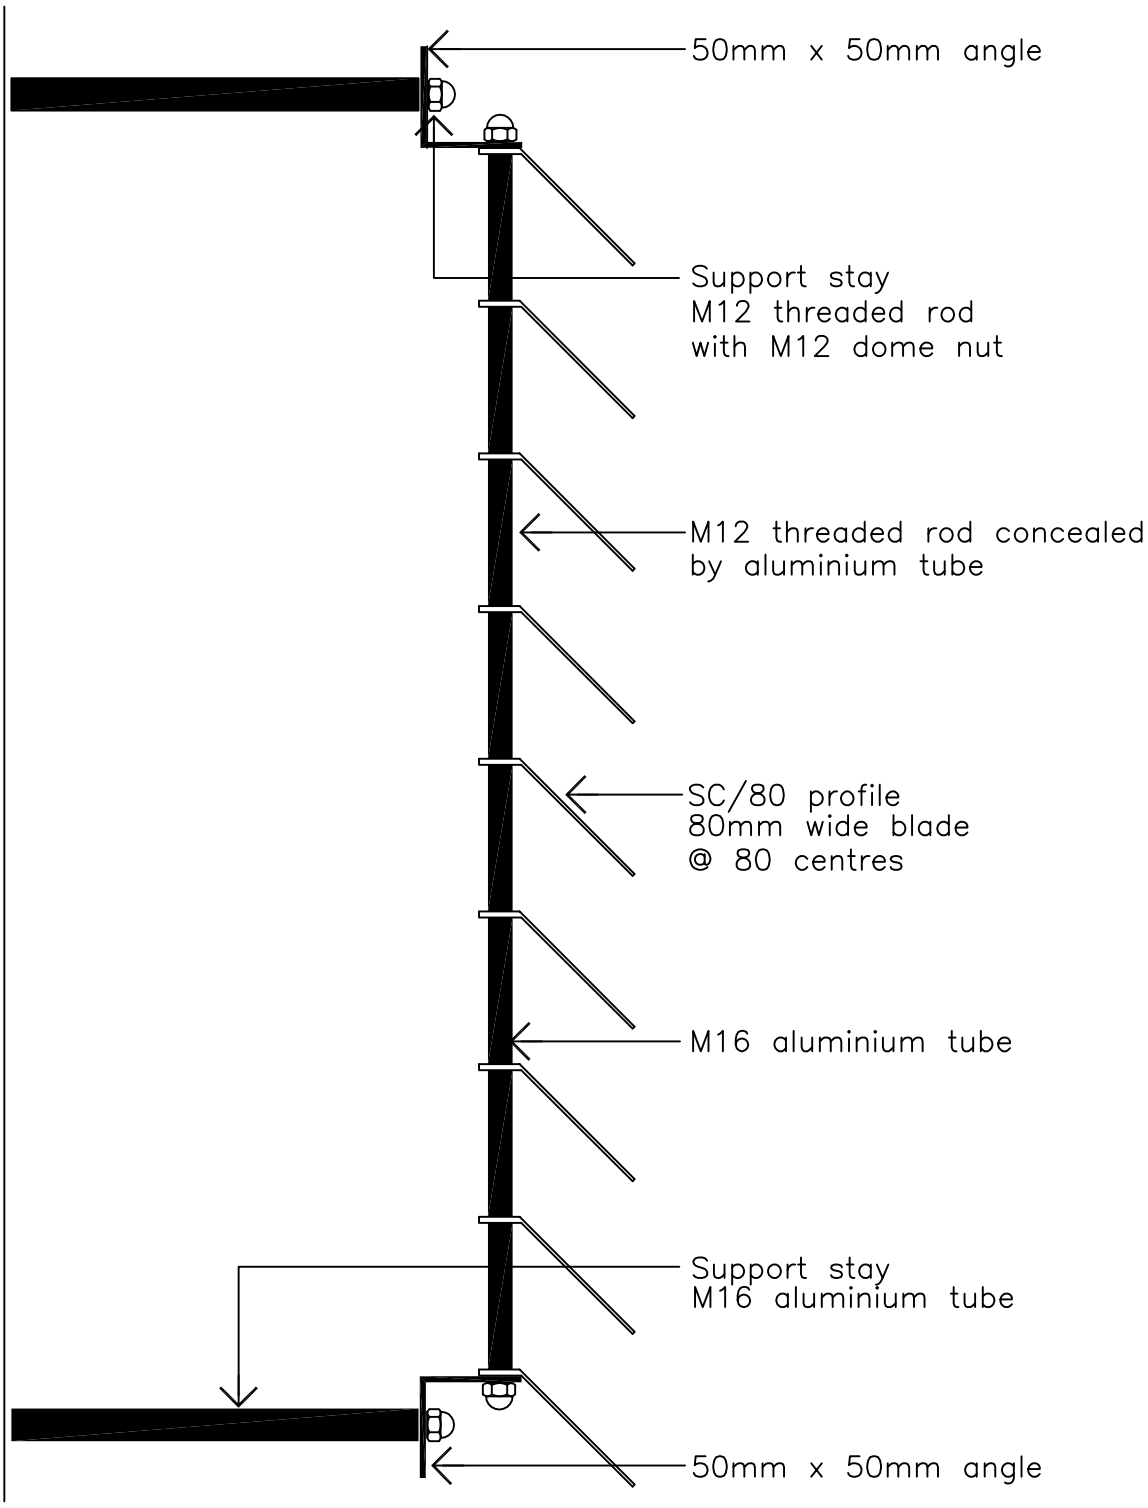

SC/80 With Threaded Rod

Notes. : 1. Threaded rods every 900mm
2. 50mm x 50mm angle every 900mm drop

Shutter Concepts Pty Ltd
The Home of Rollashield®
BUILDER LIC. 709324 ABN 20 069 552 147
38 Pritchard Street, Lytton QLD 4178
PO Box 83 Wynnum, Qld 4178
Phn: 07 3393 3355 Fax: 07 3893 2515
www.shutterconcepts.com.au email:info@shutterconcepts.com.au

SC/80-01